
0m 2m 4m 6m 8m

Drawing Scale 1:100 @ A1

This drawing is subject to copyright and is not to be reproduced in part or whole without approval. Do not scale this drawing - check all dimensions on site .

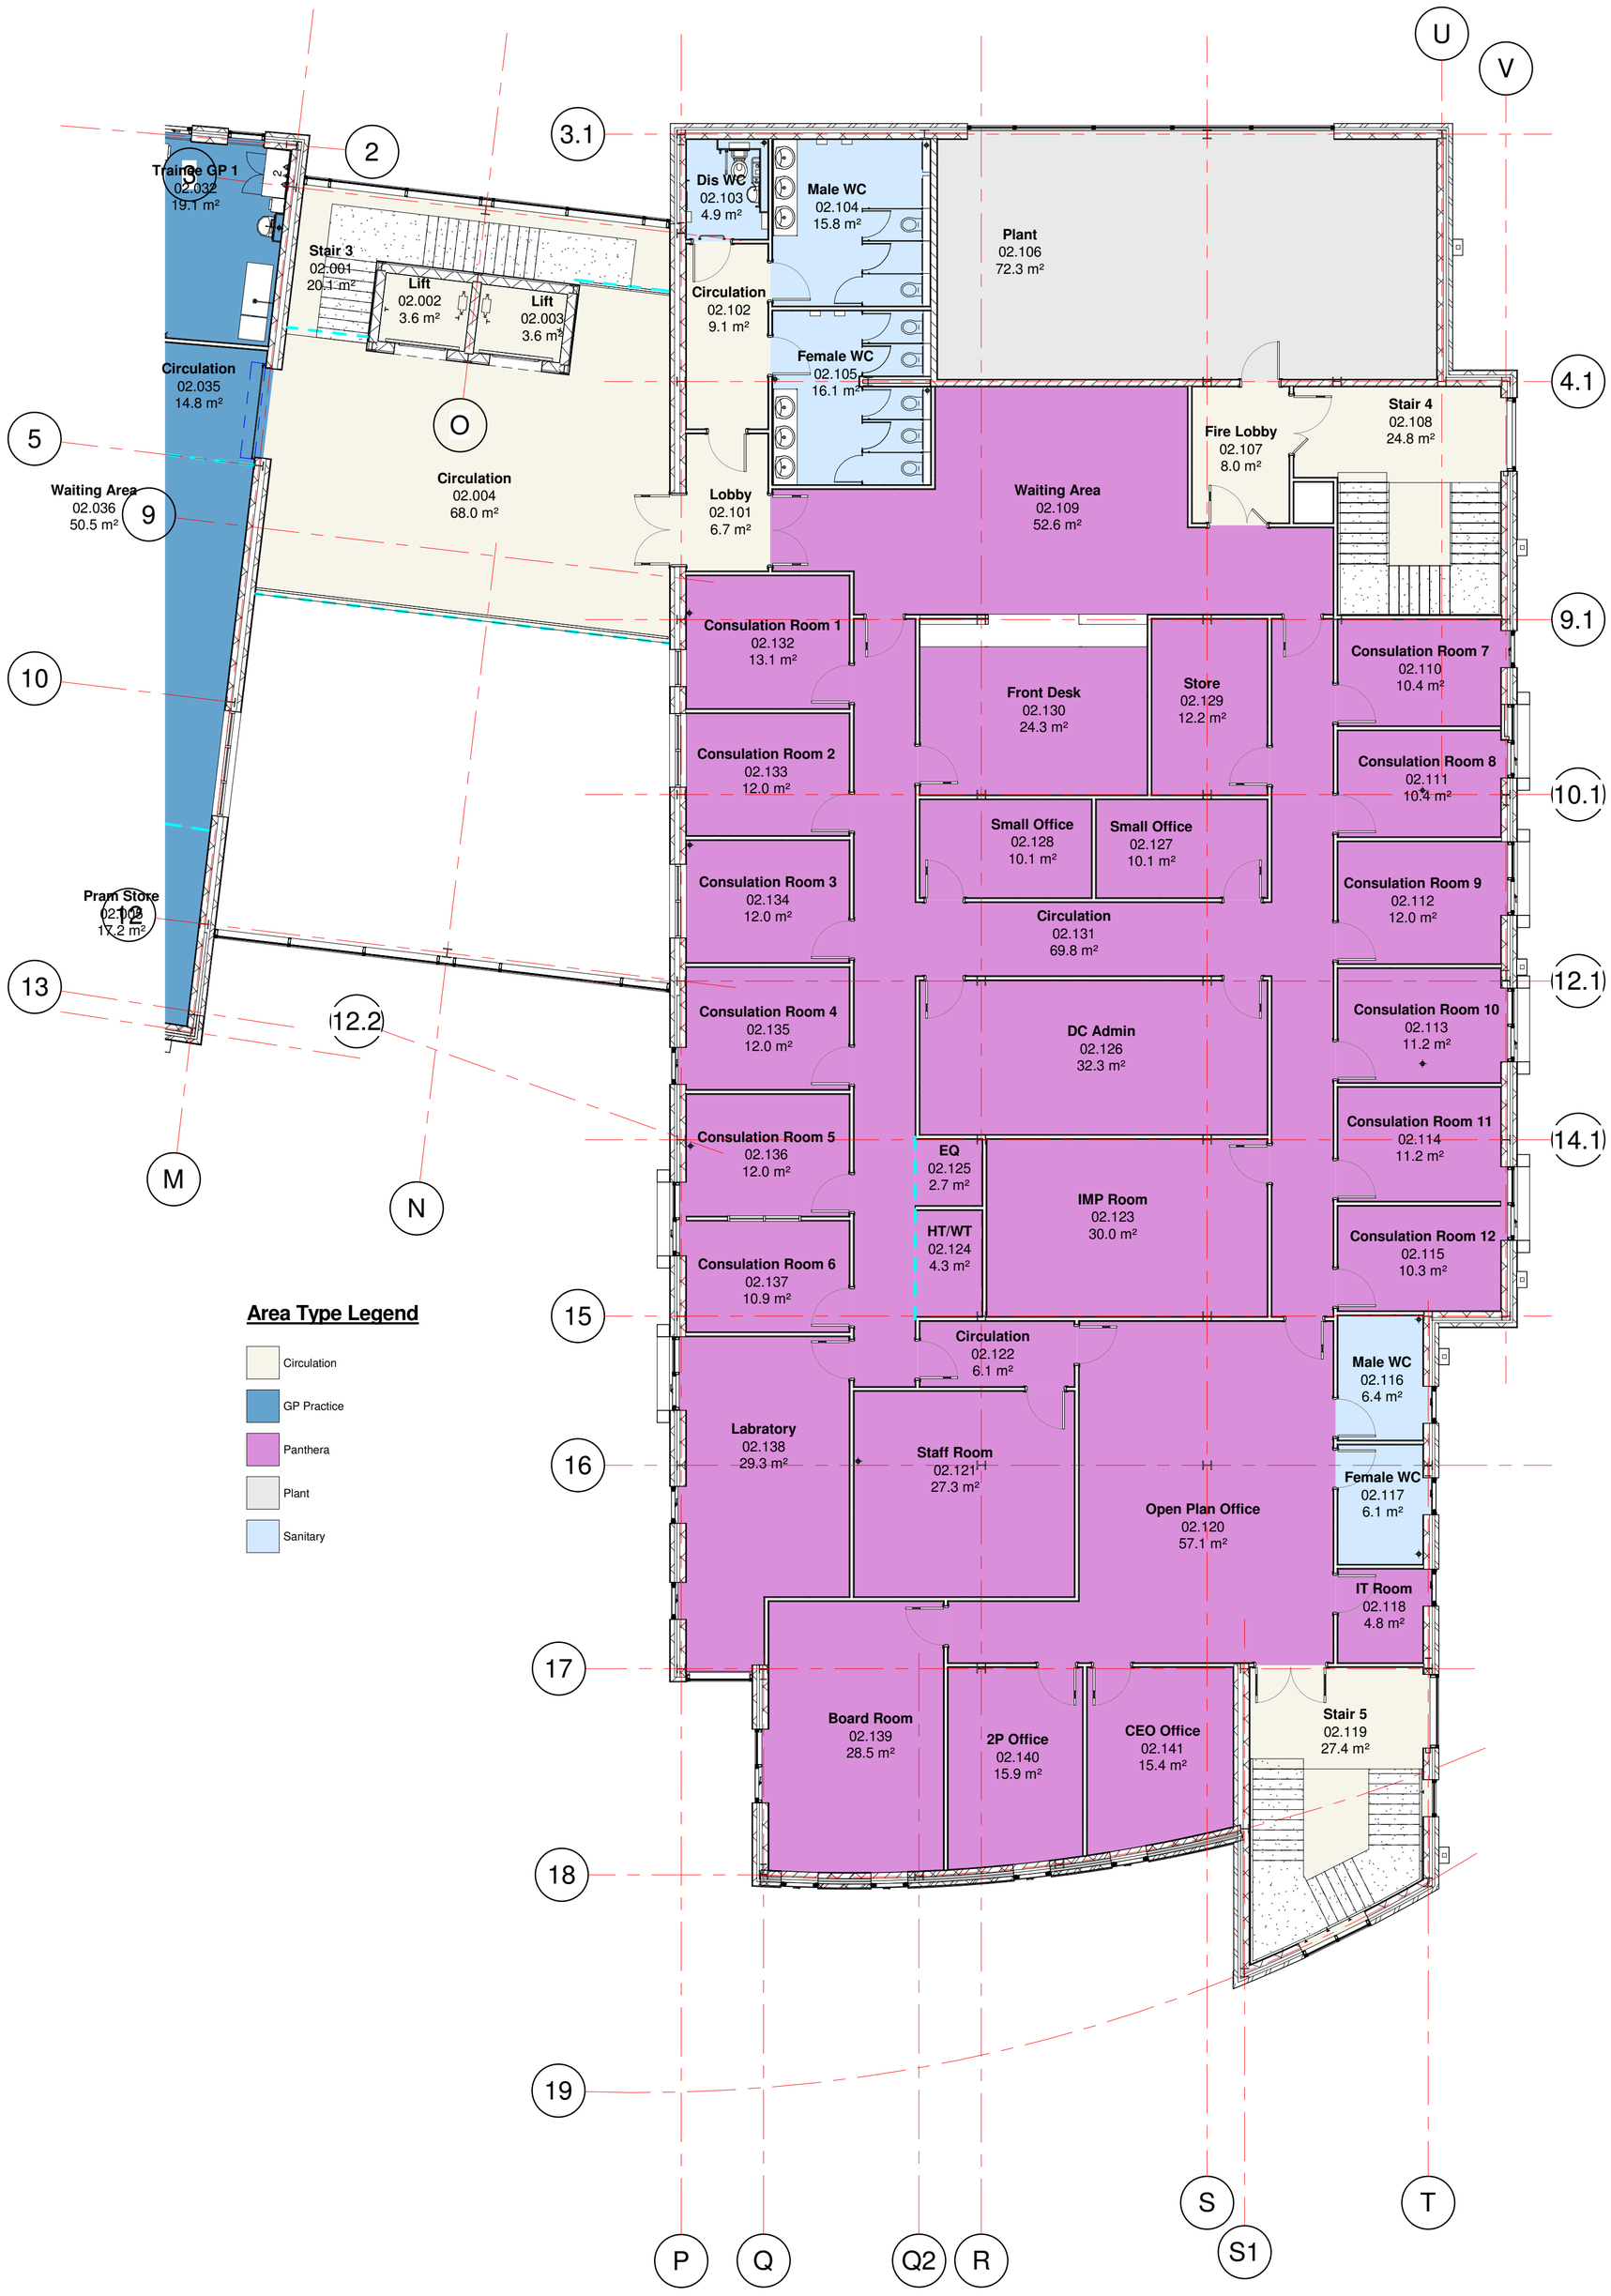

Area Type Legend

- Circulation
- GP Practice
- Panthera
- Plant
- Sanitary

Rev	Description	By	Date
P1	Issued for Review/Comment	JKB	20-02-2020

Cassidy+Ashton

www.cassidyashton.co.uk

C+A

Architecture + Building Surveying + Town Planning

7 East Cliff, Preston, Lancashire, PR1 3JE T: 01772 258 356
10 Hunters Walk, Canal Street, Chester, CH1 4EB T: **01244 402 900**
St Andrews Business Centre, Mold, Flintshire, CH7 1XB T: 01352 706 246

Client

ZHPT Ltd.

Project

Fulwood Medical Centre

Drawing Title

SF - South Wing Layout

Drawn by	Checked by	Date
Author	Checker	02/20/20

Suitability	Status	Scale @ A1
S3 - Review/Comment	S3	1 : 100

C+A JOB NO.	PROJECT - ORIGINATOR - VOL. - LEVEL - TYPE - ROLE - NUMBER	REV.
9062	FMC-CAA-ZZ-02-DR-A-SK07	P1